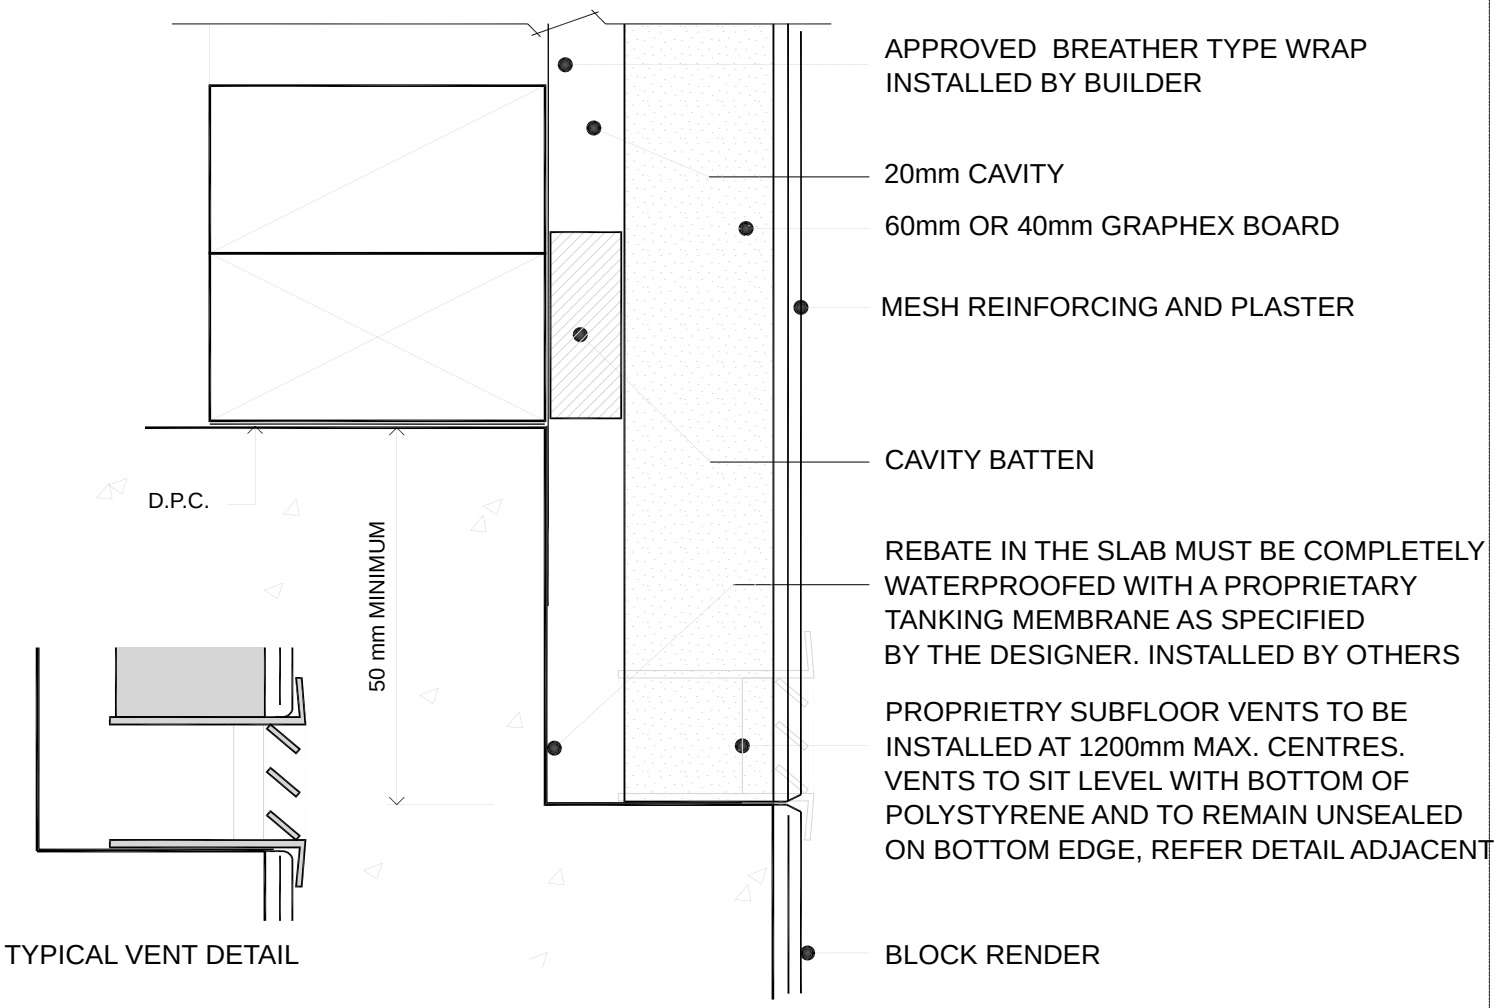

15 REBATED CONCRETE SLAB