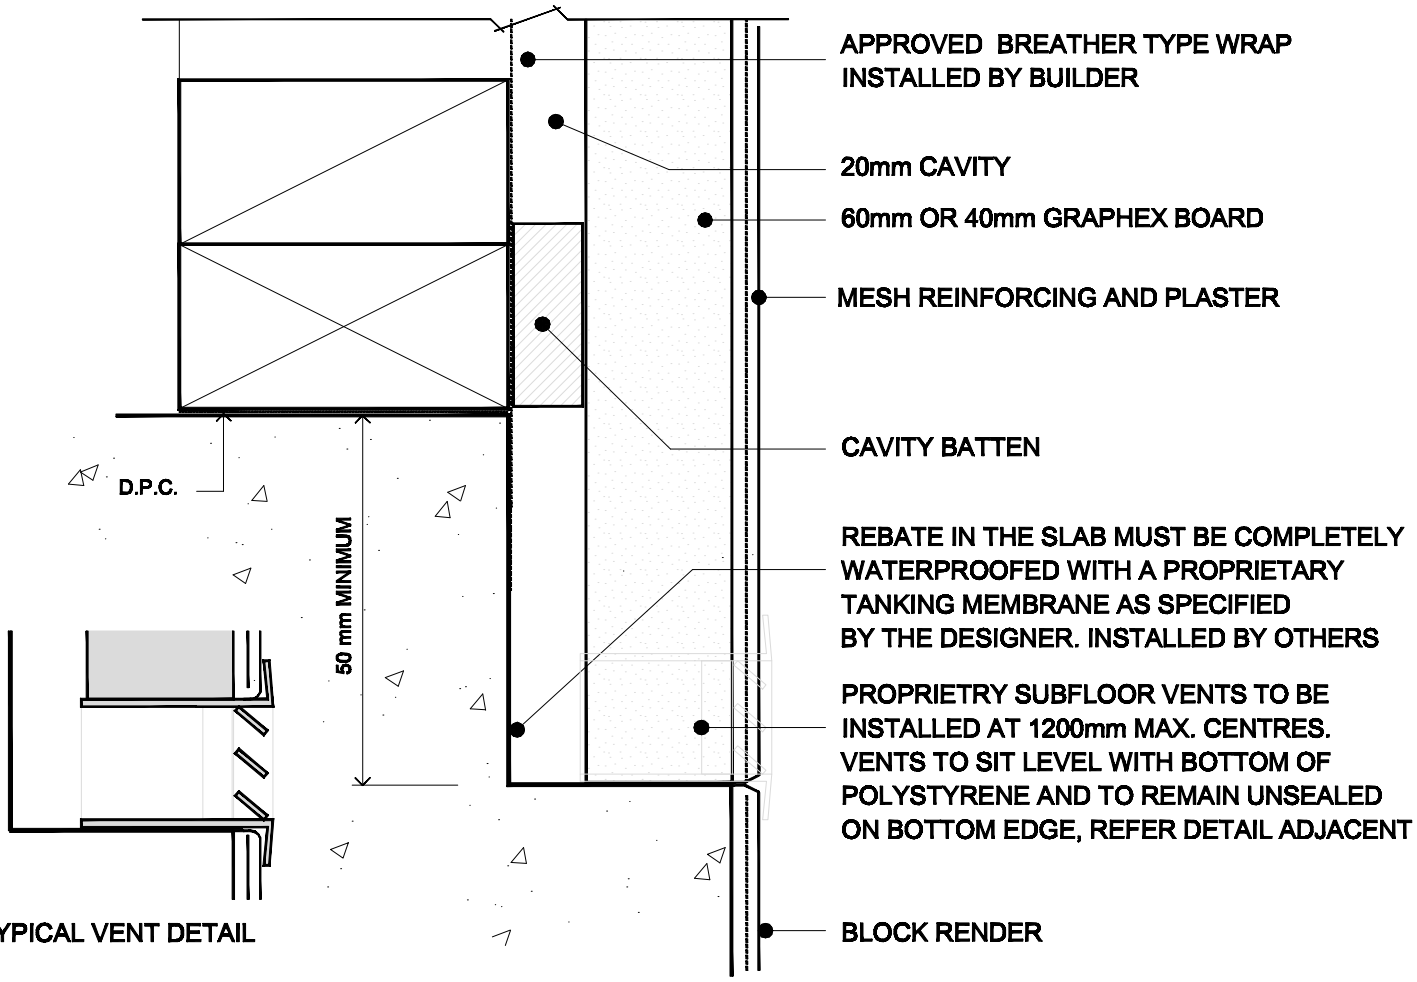

22 REBATED CONCRETE SLAB

PSL NUPLEX

OCTOBER 2009