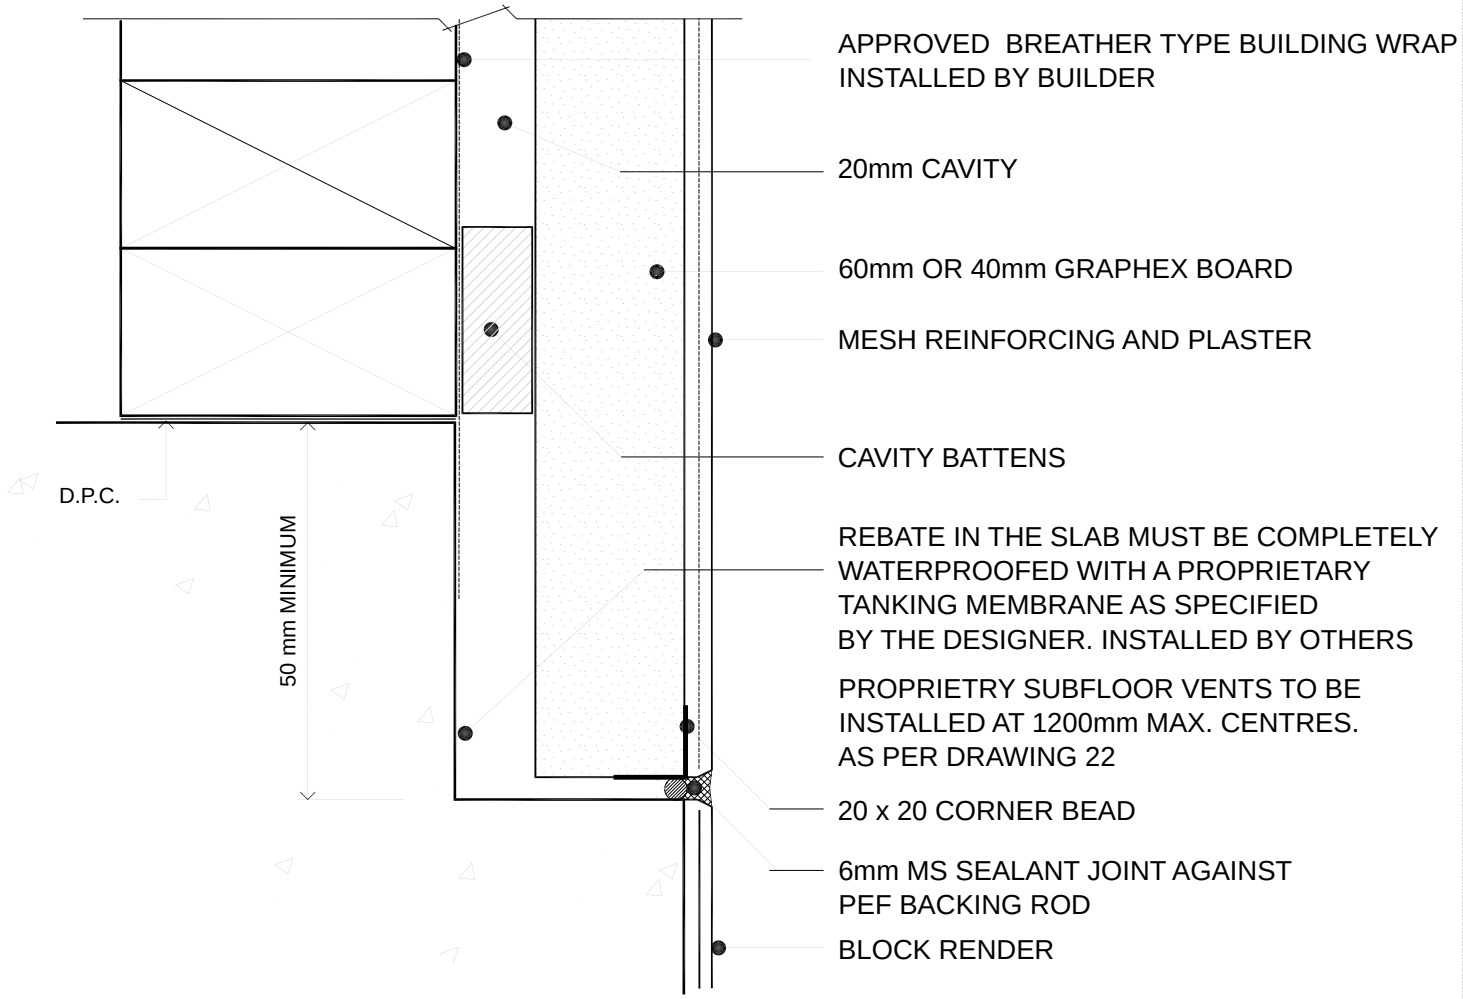

NOTE: IN BETWEEN SUBFLOOR VENTS

15A REBATED CONCRETE SLAB

PSL NUPLEX

March 2011