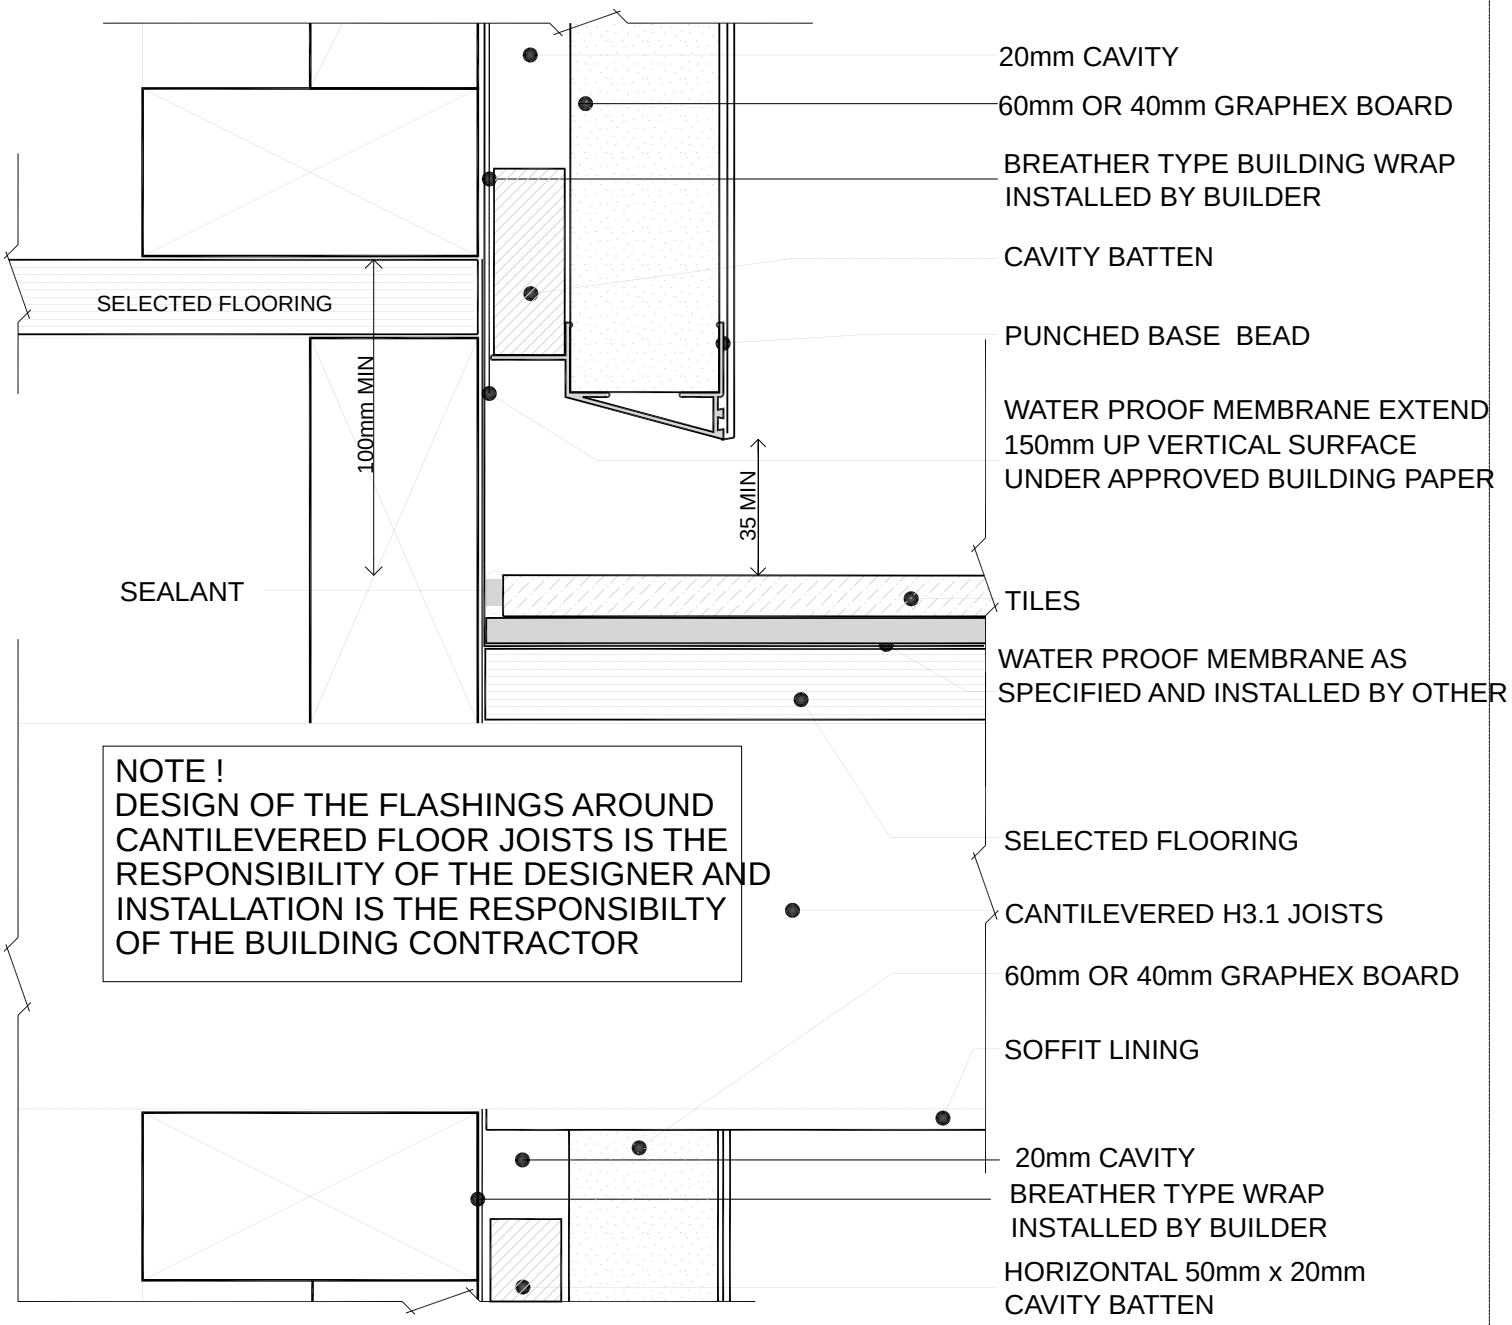

20 CANTILEVERED JOISTS

PSL NUPLEX

March 2011