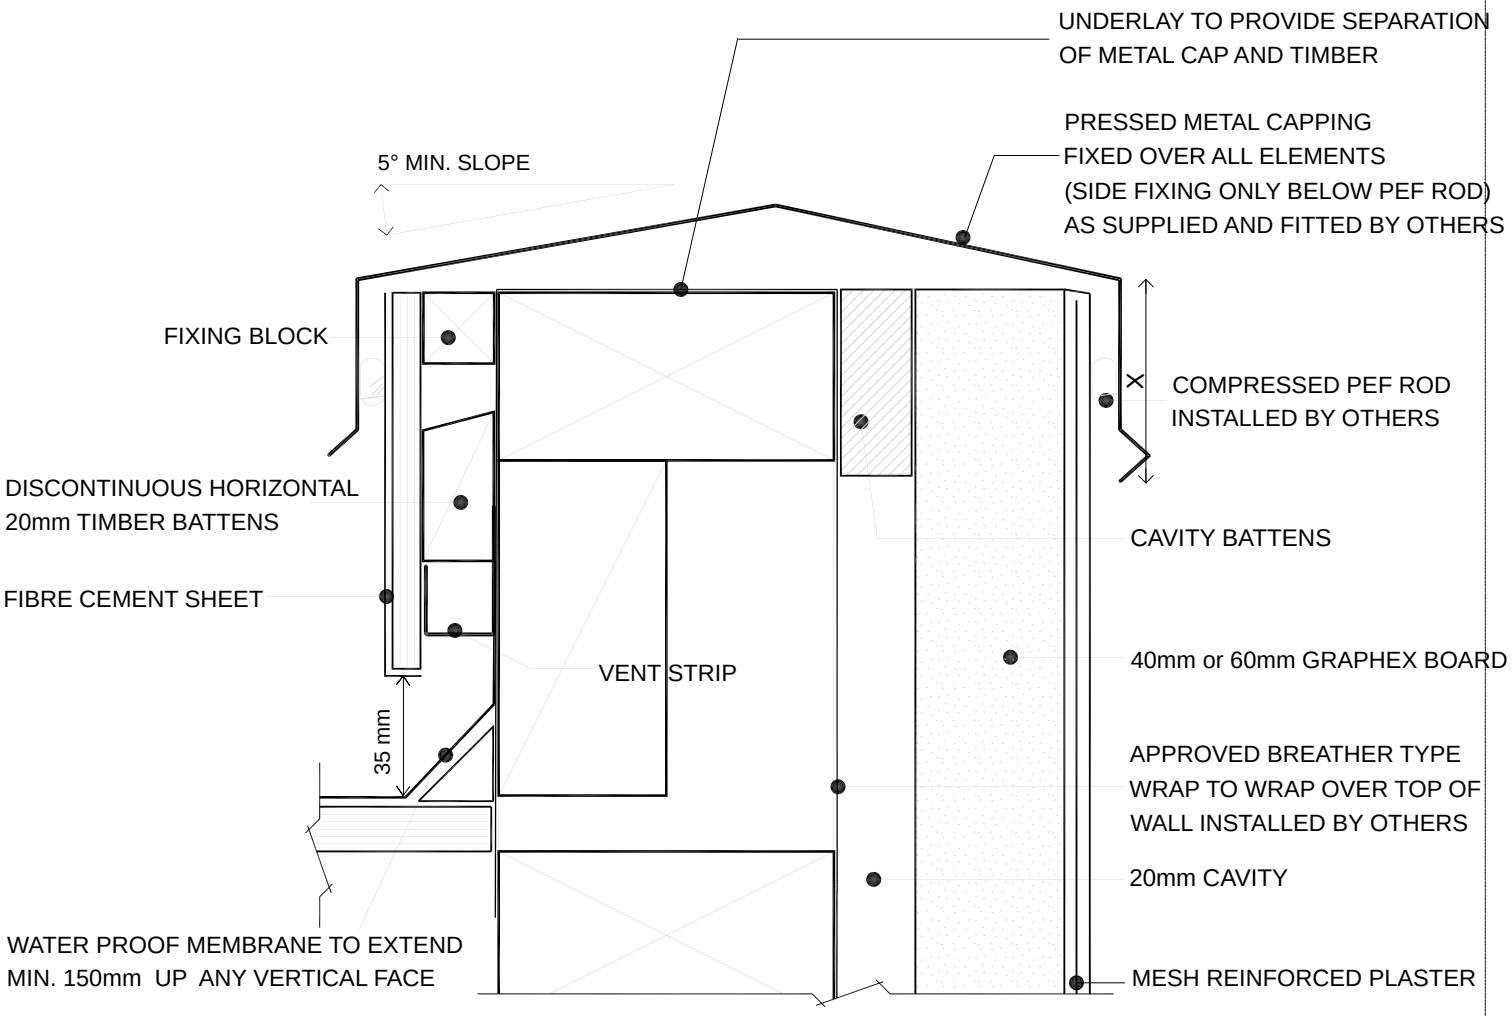

X = VARIABLE ACCORDING TO WINDZONE
REFER TO E2/AS1, Table 7.

21 PARAPET METAL CAPPING