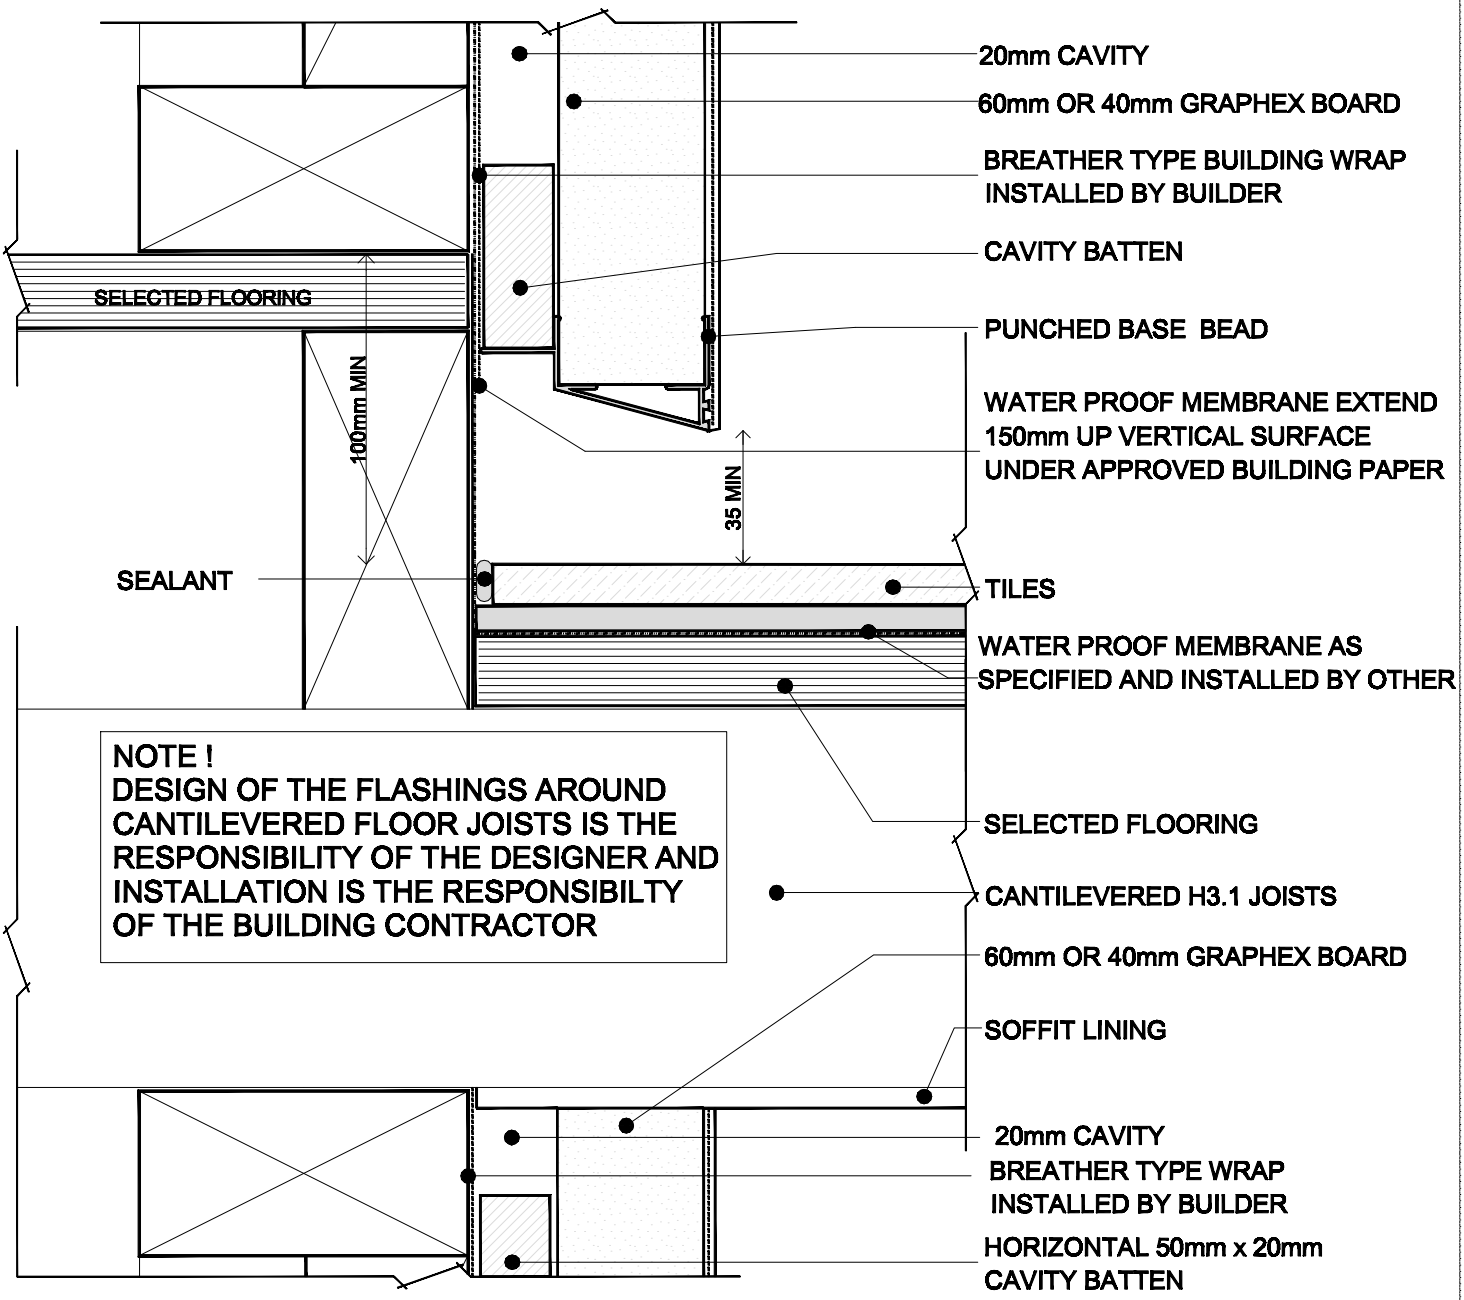

26 CANTILEVERED JOISTS

PSL NUPLEX

OCTOBER 2009